CONCEPTUAL LAYOUT

- REMOVE EXISTING PAV'T
- CONSTRUCT NEW PARKING
  - RAISE PARKING LOT
  - CONCRETE SIDEWALK
  - ADA PARKING
  - PARKING
    - 5) PULL THROUGH
    - 7) TRUCK & TRAILER
    - 20) SINGLE
    - 2) PULL-UP TIE DOWN
  - 34 TOTAL PARKING AREAS. INCLUDING 3 ADA PARKING STALLS
- CONSTRUCT CONCRETE PATHWAY
- CONSTRUCT KIOSK
  - HISTORY OF AREA
- CONSTRUCT BIO-RETENTION AREAS
- CONSTRUCT ADA ACCESS DOCK
- CONSTRUCT ADA ACCESS DOCK ADD STREET LIGHTING
- RELOCATE EXISTING "WATER SHED" SIGN

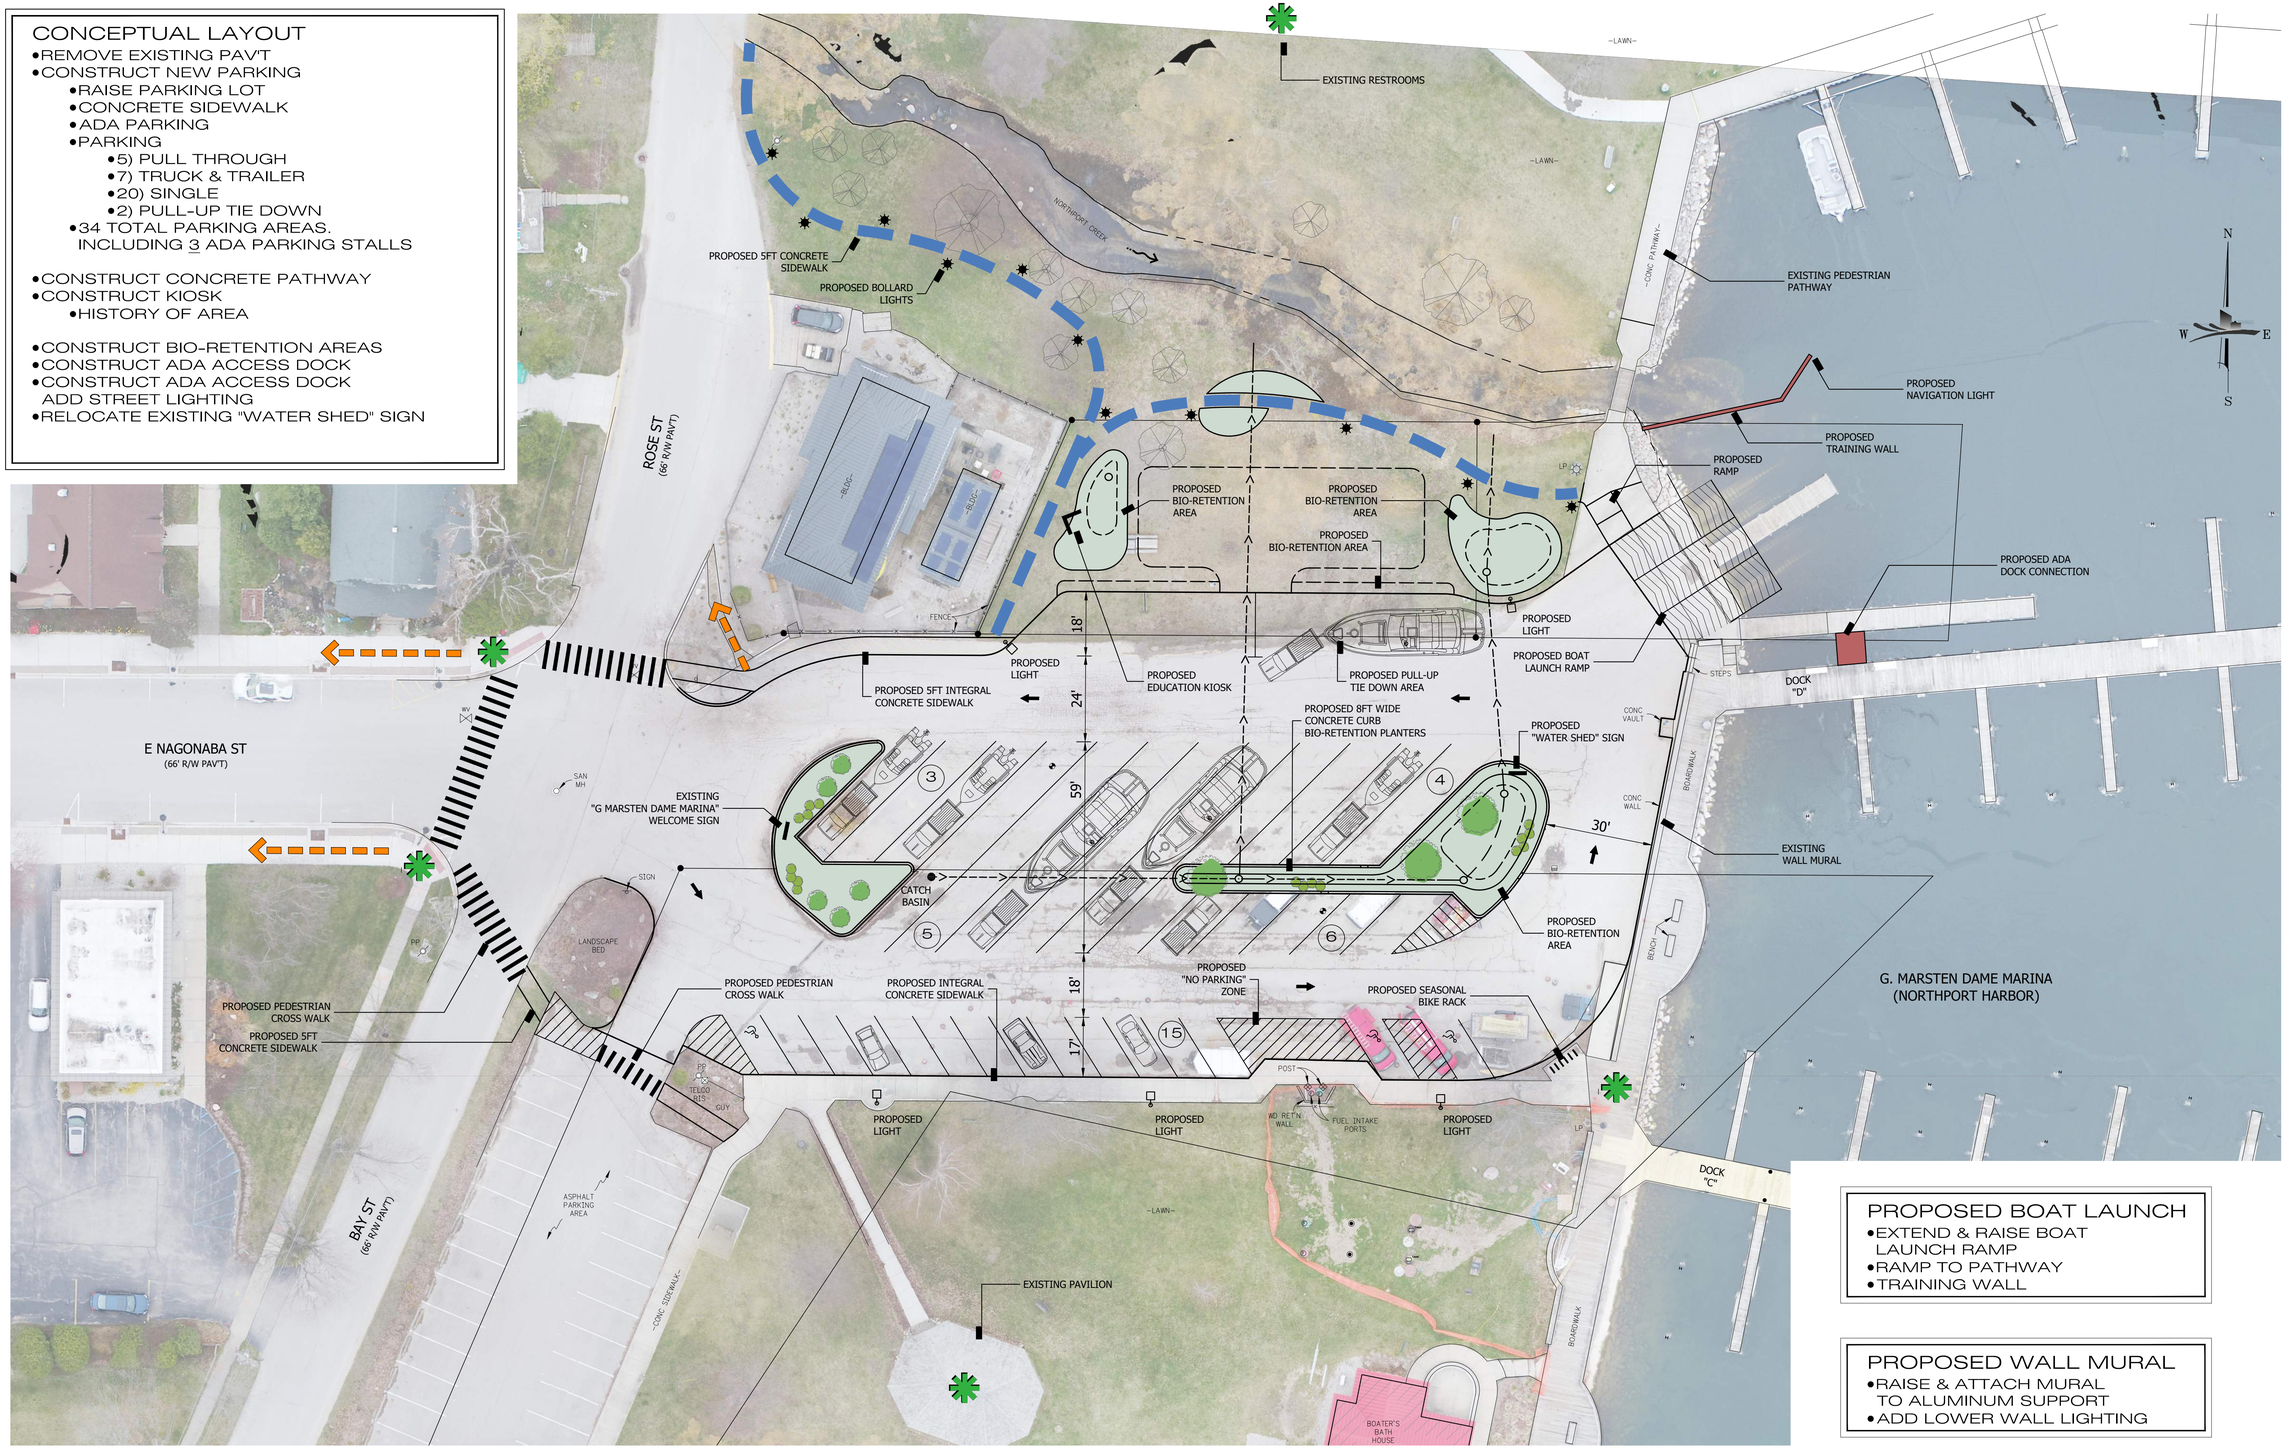

PROPOSED BOAT LAUNCH

- EXTEND & RAISE BOAT LAUNCH RAMP
- RAMP TO PATHWAY
- TRAINING WALL

PROPOSED WALL MURAL

- RAISE & ATTACH MURAL TO ALUMINUM SUPPORT
- ADD LOWER WALL LIGHTING

PROPOSED CONCEPTUAL - OPTION B

LEELANAU TOWNSHIP, MI

MACHINENGINEERING incorporation
TRAVERSE CITY, MI PH 231.935.1530
www.machinengineering.net

GRAPHIC SCALE: 1 inch = 20 feet
0 10 20 40

PROJECT: 21033

DATE OF PLAN: 01.09.2022